DEPARTMENT OF PUBLIC WORKS
815-724-4200 Direct
815-723-7770 Fax
Email: dortiz@joliet.gov

CITY OF JOLIET

150 WEST JEFFERSON STREET
JOLIET, ILLINOIS 60432-4158

CITY OF JOLIET

JULY 31, 2024

ADDENDUM NO. 1

TO: **2024 SIDEWALK/ CURB REPLACEMENT PROJECT- EAST JOLIET**

THE ATTENTION OF ALL PROSPECTIVE BIDDERS ON THE ABOVE REFERENCED PROJECT IS CALLED TO THE FOLLOWING LISTED MODIFICATION IN THE CONTRACT DOCUMENTS:

1) Attached is detail for handrail to be installed at parking lot across street from 706 N Broadway St. at location shown on the attached drawing.
2) All material, equipment and labor to excavate and place concrete foundation shall be included in cost of item for Handrail and Railing.
3) Top of railing foundation concrete shall be finished to match existing sidewalk.
4) Foundations for railing above retaining wall are to be excavated with hand held equipment. No heavy equipment will be allowed on top of retaining wall. Attached is drawing showing retaining wall heights with proposed foundation locations. Only railing w/ foundation will be installed with this project. Foundation form will be pre-installed and filled with sand by separate contract.
5) Attached is new schedule of prices dated 7/30/24. Remove original schedule of prices and insert new schedule of prices into proposal document.

END OF ADDENDUM NO. 1

CITY OF JOLIET
SCHEDULE OF PRICES

ITEM NO.	ITEM DESCRIPTION	QUANTITY	UNITS	UNIT PRICE	COST
NO. 1	P.C.C. SIDEWALK REMOVAL & REPLACEMENT, 5"	8400	SQ FT		
NO. 2	CONCRETE CURB & GUTTER REMOVAL & REPLACEMENT	314	LN FT		
NO. 3	CONCRETE CURB	91	LN FT		
NO. 4	P.C.C. DRIVEWAY PAVEMENT REMOVAL & REPLACEMENT, 6"	66	SQ YD		
NO. 5	P.C.C. DRIVEWAY PAVEMENT REMOVAL & REPLACEMENT, 8"	66	SQ YD		
NO. 6	BUFFALO BOX/ VALVE BOX ADJUSTMENT	2	EACH		
NO. 7	HOT MIX ASPHALT REMOVAL & REPLACEMENT	114	SQ YD		
NO. 8	DETECTABLE WARNINGS	124	SQ FT		
NO. 9	REMOVAL AND DISPOSAL OF CONTAMINATED MATERIAL	5	CU YD		
NO. 10	STRUCTURE TO BE ADJUSTED	2	EACH		
NO. 11	STEEL HANDRAIL (ADA)	14	FEET		
NO. 12	STEEL RAILING (STRUCTURE)	115	FEET		
NO. 13	HANDHOLE TO BE ADJUSTED	2	EACH		
NO. 14	FURNISH AND INSTALL F&G,TY 11 (SPECIAL)	2	EACH		
NO. 15	BRICK PAVERS TO BE REMOVED & REINSTALLED	16	SQ FT		
NO. 16	SIDEWALK/ SHARE USED PATH REMOVAL- RESTORATION W/ 5" TOPSOIL & SEED W/EROSION CONTROL BLANKET	126	SQ FT		
NO. 17	TREE ROOT PRUNNING- 8" DIAMETER AND GREATER	15	EACH		
NO. 18	SANITARY SEWER MANHOLE TO BE ADJUSTED	2	EACH		
NO. 19	REGRADING AND RESTORATION W/ EROSION CONTROL BLANKET	20	SQ YD		

BIDDER'S PROPOSAL FOR IMPROVEMENTS:


CONTRACTOR NAME: _____


ADDRESS: _____

CITY/STATE/ ZIP: _____

TEL NO.: _____

EMAIL ADDRESS: _____

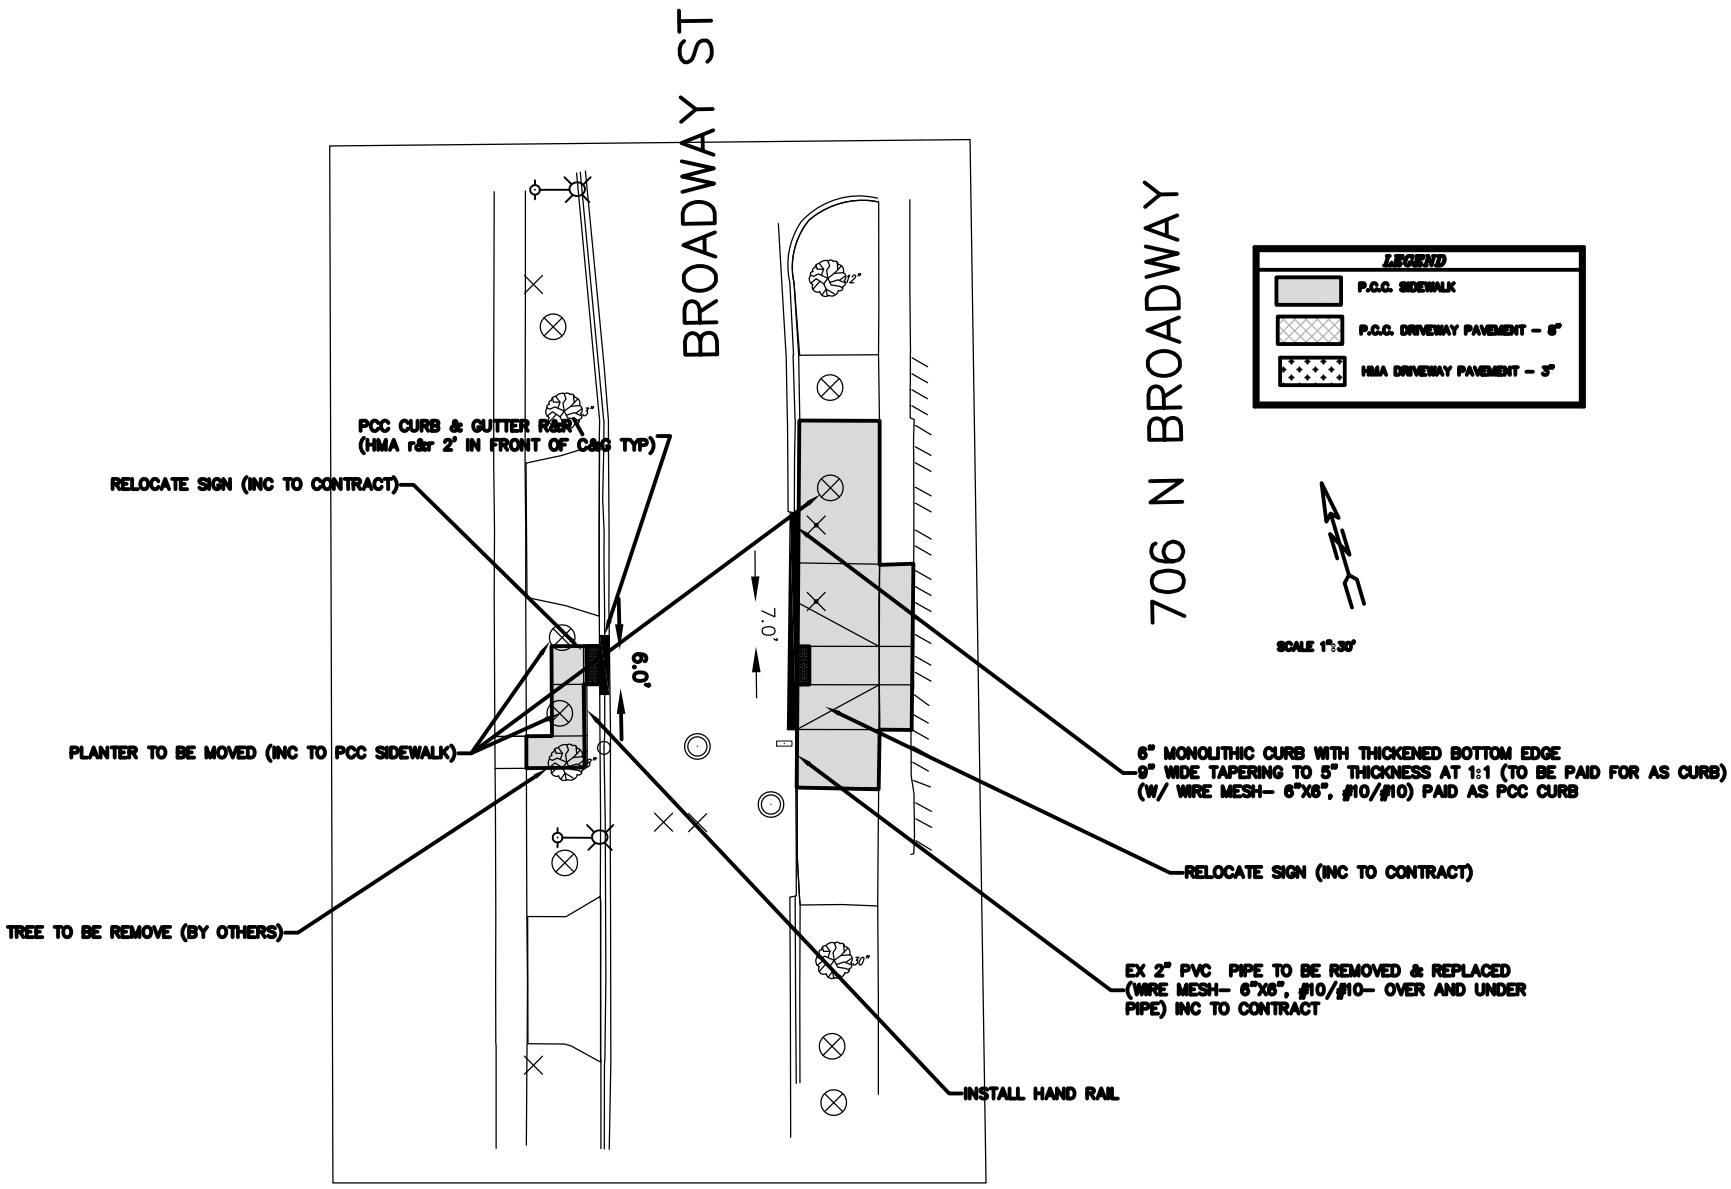

BROADWAY ST
706 N BROADWAY
LEGEND
P.C.C. SIDEWALK
P.C.C. DRIVEWAY PAVEMENT – 6"
HMA DRIVEWAY PAVEMENT – 3"
SCALE 1"=30'
PCC CURB & GUTTER R&R
(HMA r&r 2' IN FRONT OF C&G TYP)
RELOCATE SIGN (INC TO CONTRACT)
PLANTER TO BE MOVED (INC TO PCC SIDEWALK)
TREE TO BE REMOVE (BY OTHERS)
6.0'
7.0'
6" MONOLITHIC CURB WITH THICKENED BOTTOM EDGE
9" WIDE TAPERING TO 5" THICKNESS AT 1:1 (TO BE PAID FOR AS CURB)
(W/ WIRE MESH– 6"X6", #10/#10) PAID AS PCC CURB
RELOCATE SIGN (INC TO CONTRACT)
EX 2" PVC PIPE TO BE REMOVED & REPLACED
(WIRE MESH– 6"X6", #10/#10– OVER AND UNDER
PIPE) INC TO CONTRACT
INSTALL HAND RAIL

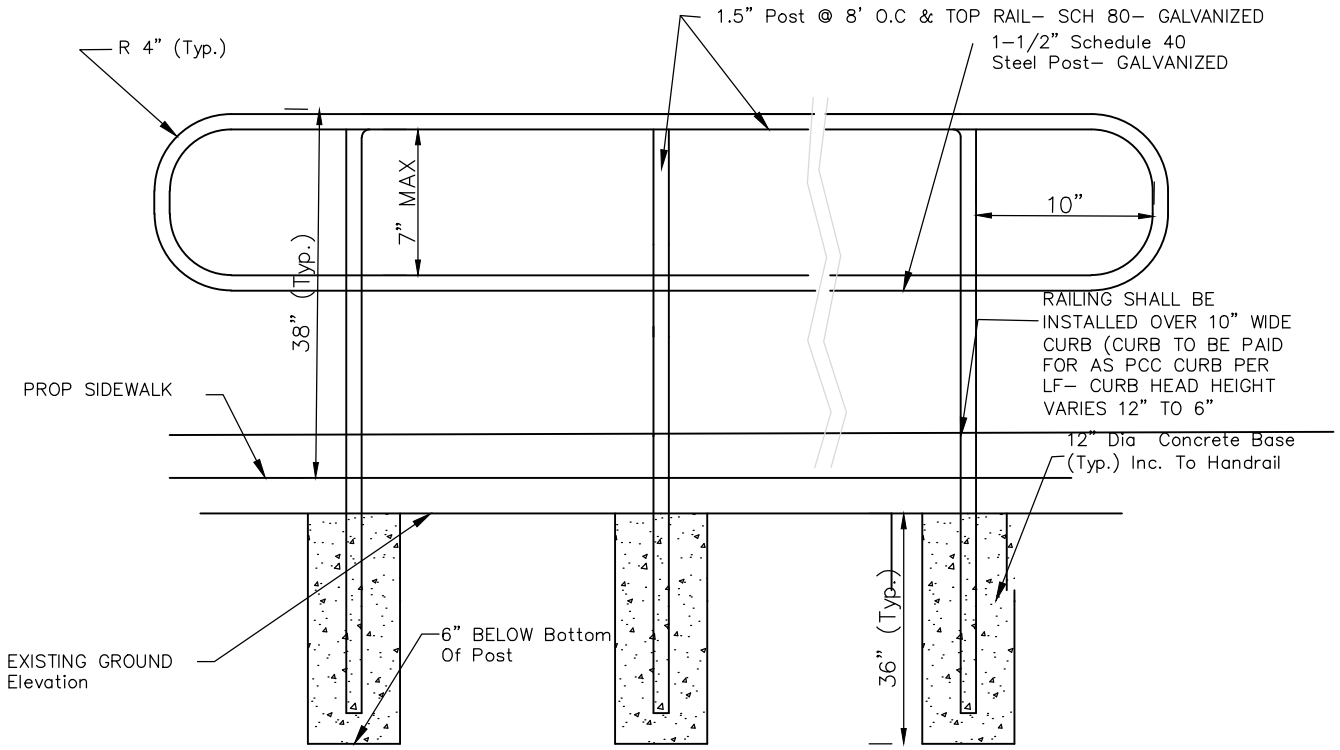


STEEL HANDRAIL (ADA) DETAIL– PER IDOT SPEC

NO SCALE

LOCATION: 707 N BROADWAY STREET PARKING LOT ADA

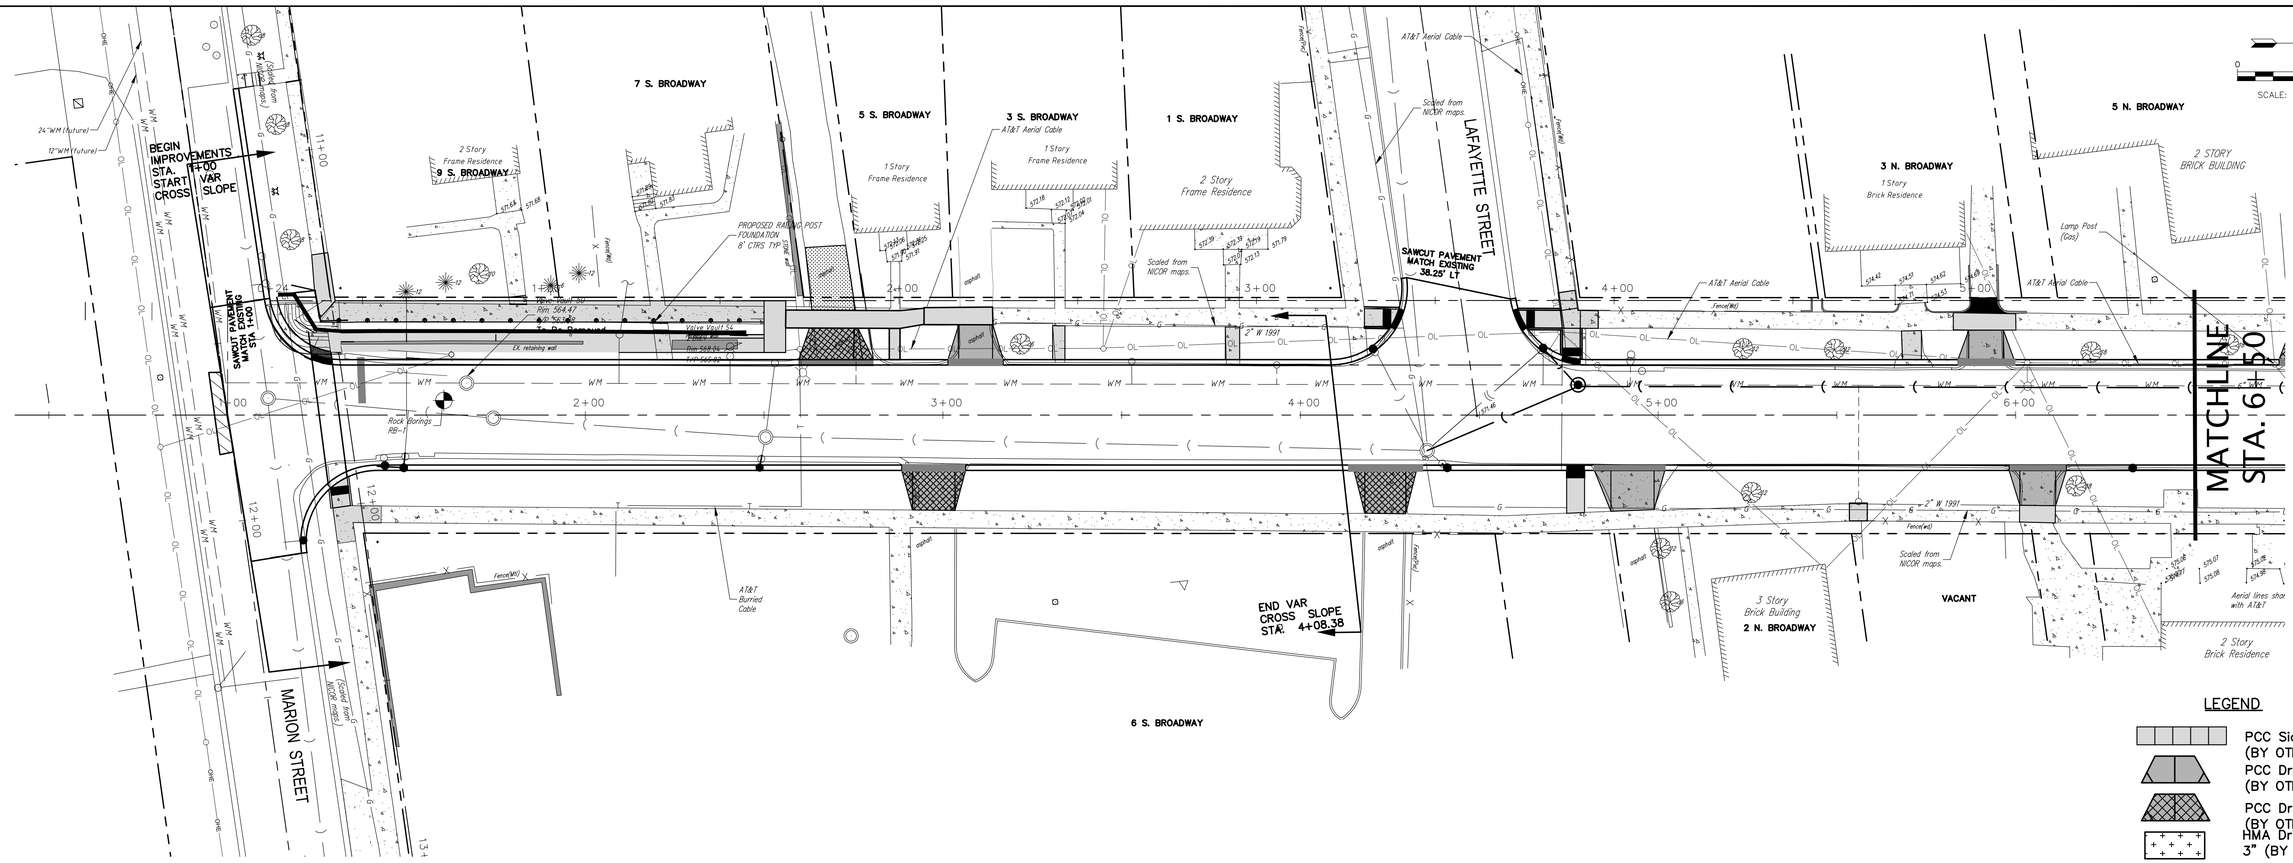

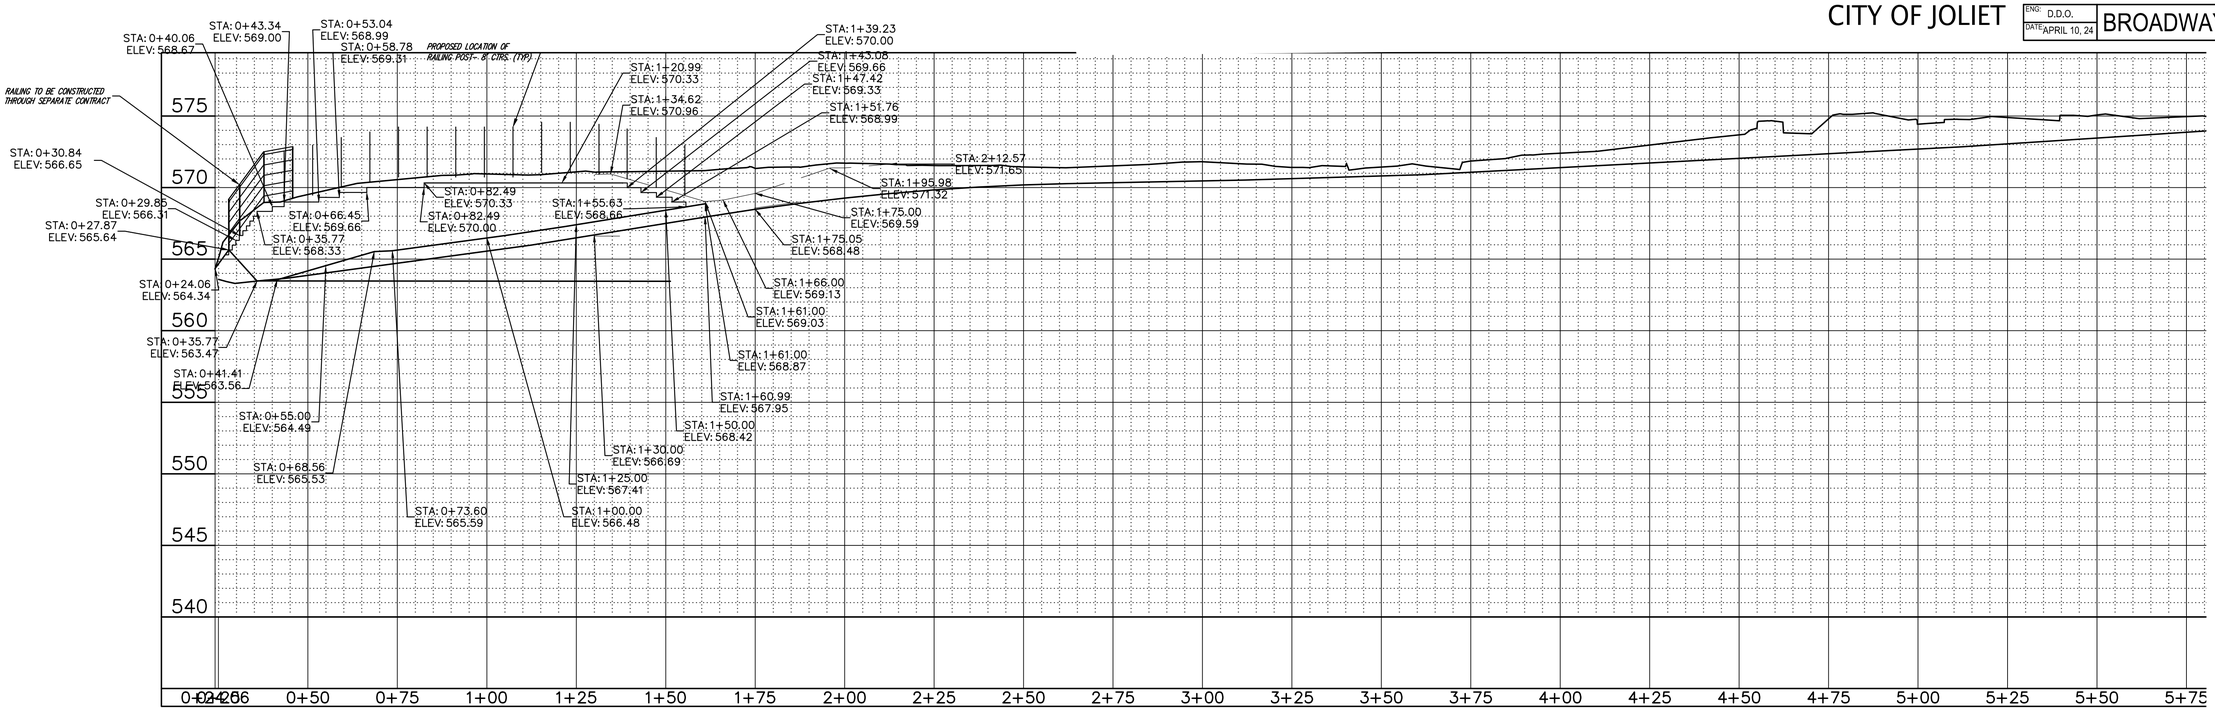

LEGEND

- PCC Sidewalk, 5" (BY OTHERS)
- PCC Driveway, 6" (BY OTHERS)
- PCC Driveway, 8" (BY OTHERS)
- HMA Driveway Pavement, 3" (BY OTHERS)

CITY OF JOLIET

ENG: D.D.O.	BROADWAY ST RET WALL
DATE: APRIL 10, 24	

SHEET x

REV 7-24-24

U:\Public Works\CAD\Projects\2023 Projects\Broadway St (Western - Jefferson)\dwgs\Broadway2023 EngLay Plot Date: 7/30/2024 4:34 PM